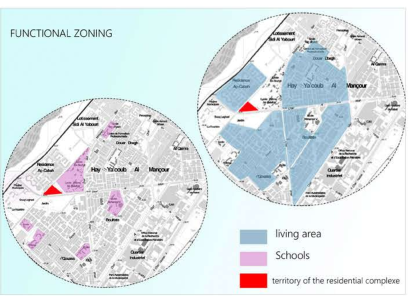

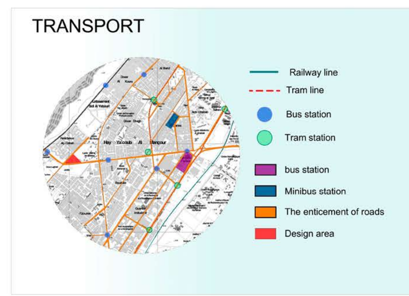

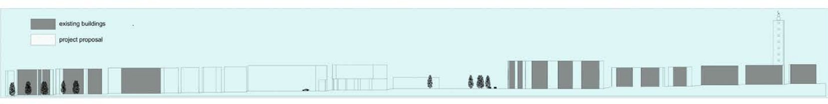

1-PROJECT TITLE: RESIDENTIAL COMPLEX IN M. RABAT (MOROCCO)

2-Examples of similar objects

N°	NAME	REGION	ARCHITECT	FUNCTIONS OR PLAN
1	Mori Haus Residence	Soi Sukhumvit 77, Bangkok, Thailand	Somdoon Architects	
2	Résidence Caractère Apartments	ZAC Andromède, 31700 Blagnac, France	Taillandier Architectes Associés	
3	Divers(e) Cité Jardin Apartment Complex	Lille, France	Saison Menu Architectes Urbanistes	
4	ERSKINEVILLE EVE	Erskineville NSW 2043, Australia	DKO Architectes	
5	Sørenga Block 6	Oslo, Norway	Mad arkitekter	
6	'UNIK' Apartments	Boulogne - Billancourt, France	Beckmann-N'thepe Architectes	
7	Residenze Carlo Erba	Milan, Metropolitan City of Milan, Italye	AZstudio, Degli Esposti Architetti, Eisenman Architects	
8	Citylife Apartments	Milan, Italy	Zaha Hadid Architects	
9	ULMER HÖH-Andreas Michels	Düsseldorf / Derendorf	Andreas Michels Architects	
10	The Alpha	McGill Street, Lewisham NSW 2049, Australia	Tony Owen Partners Architects	

1-Residential type A 3-Residential type B 5-Parking 7-Shebanate Street 9-school 11-El-Kifah Park

2-Park 4-Park for housing 6-Python in the street 8-Residential house 10-Fountain 12-Boulevard el-kifah

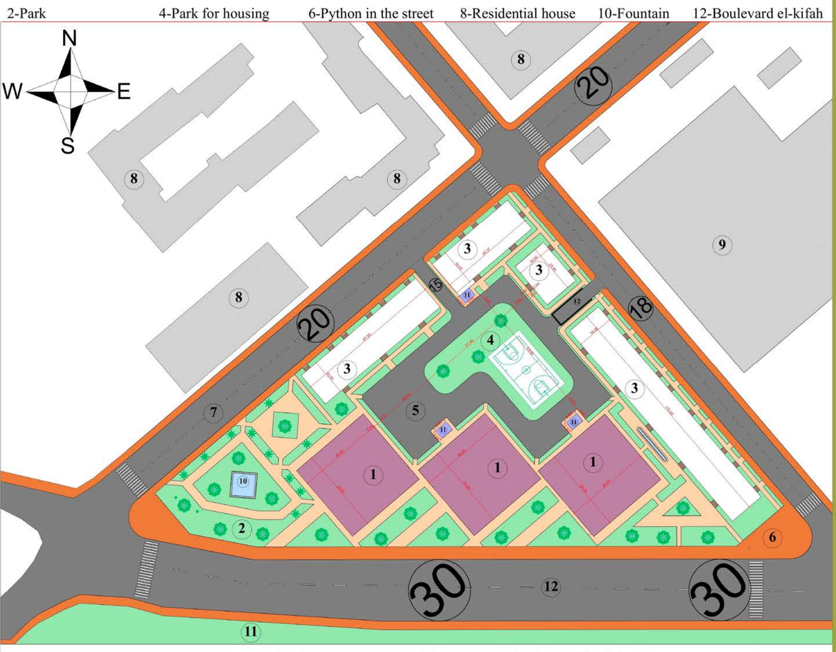

GROUND PLANE M: 1/500

RESIDENTIAL GROUP IN RABAT (KINGDOM MOROCCO)

Exploration of the basement :

1. Security
2. Toilet
3. Pantry
4. Lounge
5. Technically room
6. Diagnosis
7. Mechanical garage
8. Garage wheels
9. Sink
10. Elevator
11. Technical premises appointment
12. Stairs
13. Bicycle parking
14. Wardrobe
15. Garbage room
16. Parking for motorcycles
17. technical zone
18. Investing
19. laundry
20. Gym hall
21. Premises owner
22. Technical room

Exploration of the ground floor:

1-Living room
2-Dining room
3-Kitchen
5-Toilet
6-Shop
7-Terrace
8-Entrance of the building
9-building garage
10-elevator
12-Stairs
13-Cabinet for garbage
14-Wardrobe
15-Room for staff
16-pantry
17-Cafe
18-disabled passage
19-Refrigerator
20-Cabinet
21-Pantry for products
22-Supermarket
23-utility room
24-butcher
25-Restaurant

Exploration of the first floor:

1-Living room
2-Dining room
3-Kitchen
4-Hall
5-Bathroom
6-Wardrobe
7-Balcony
8-Toilet
9-Bedroom room
10-Elevator
11-Room for children
12-Stairs

Exploration of the second floor:

1-Living room
2-Dining room
3-Kitchen
4-Hall
5-Bathroom
6-Wardrobe
7-Balcony
8-Toilet
9-Bedroom room
10-Elevator
11-Room for children
12-Stairs

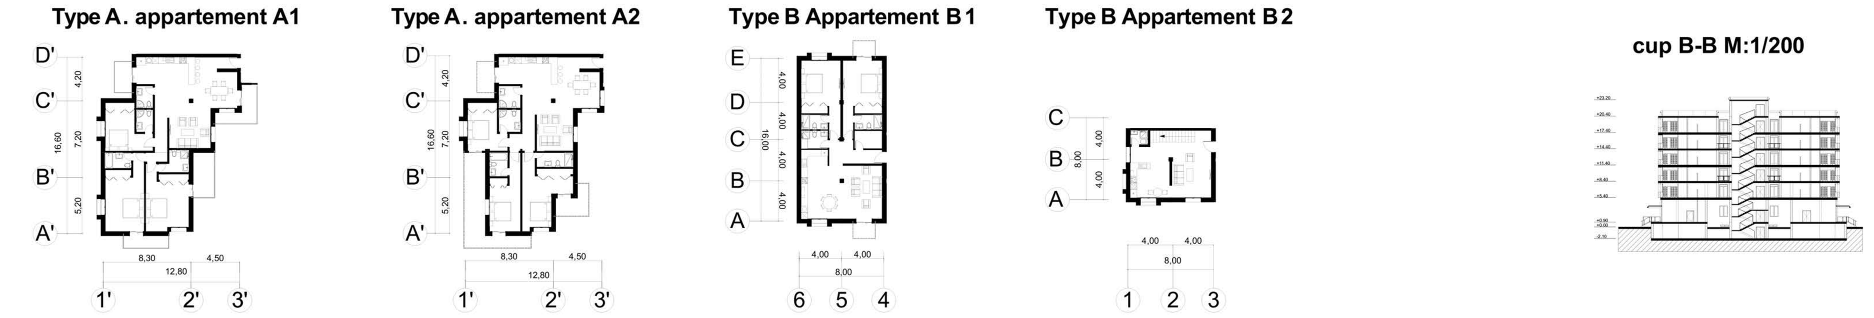

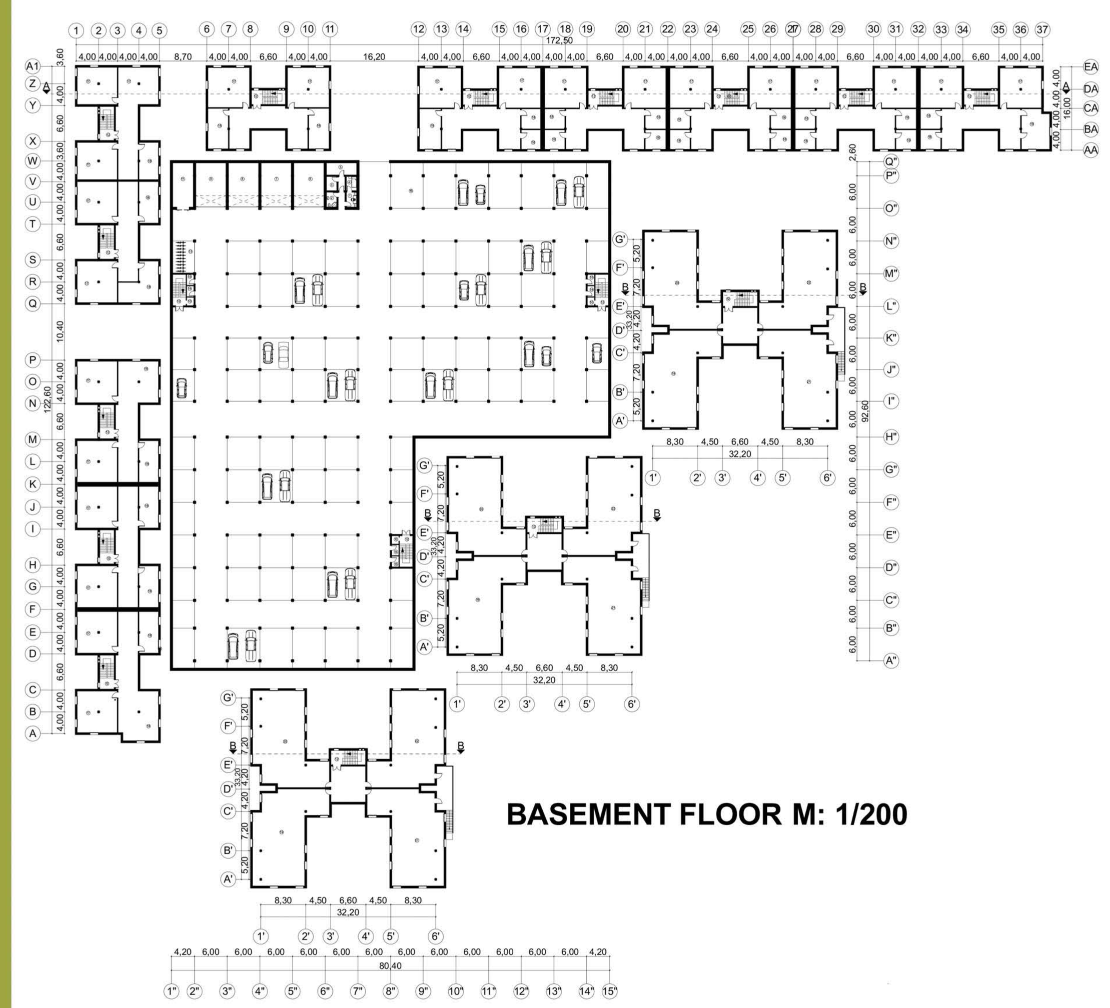

BASEMENT FLOOR M: 1/200

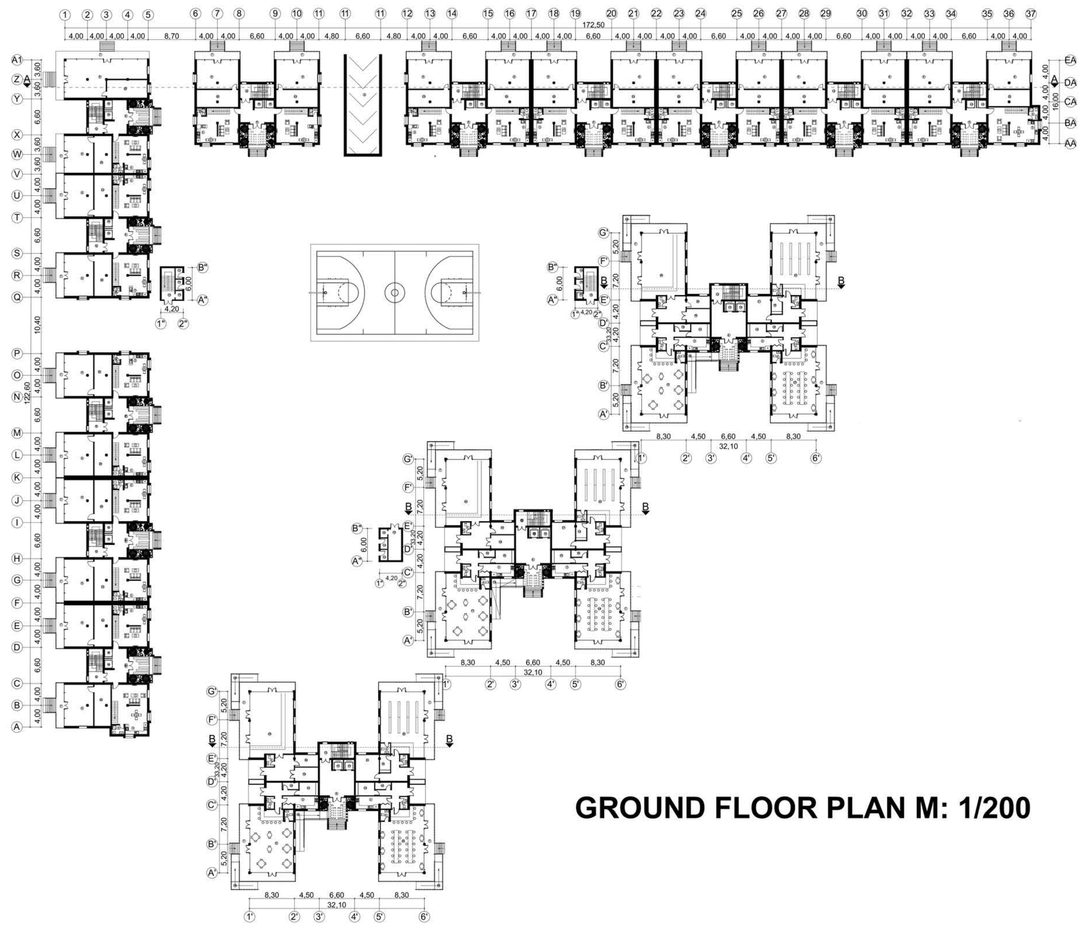

GROUND FLOOR PLAN M: 1/200

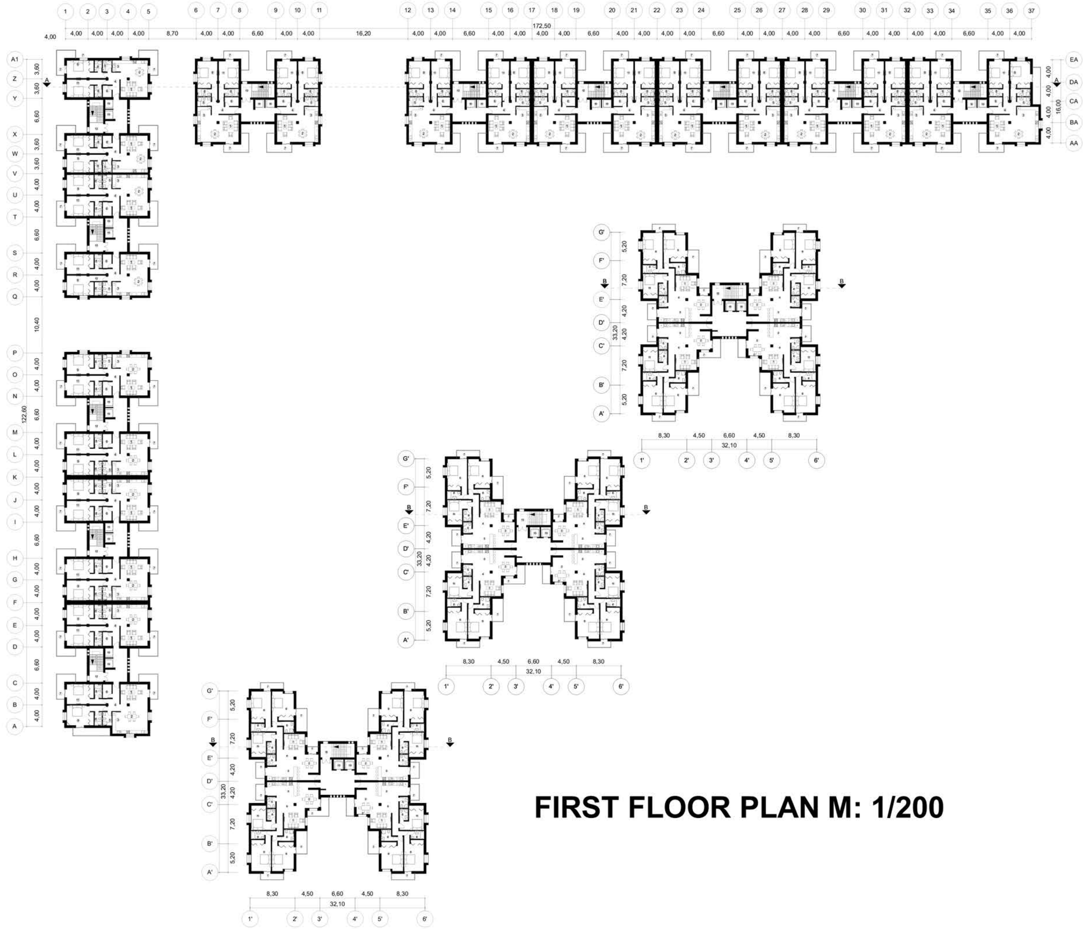

FIRST FLOOR PLAN M: 1/200

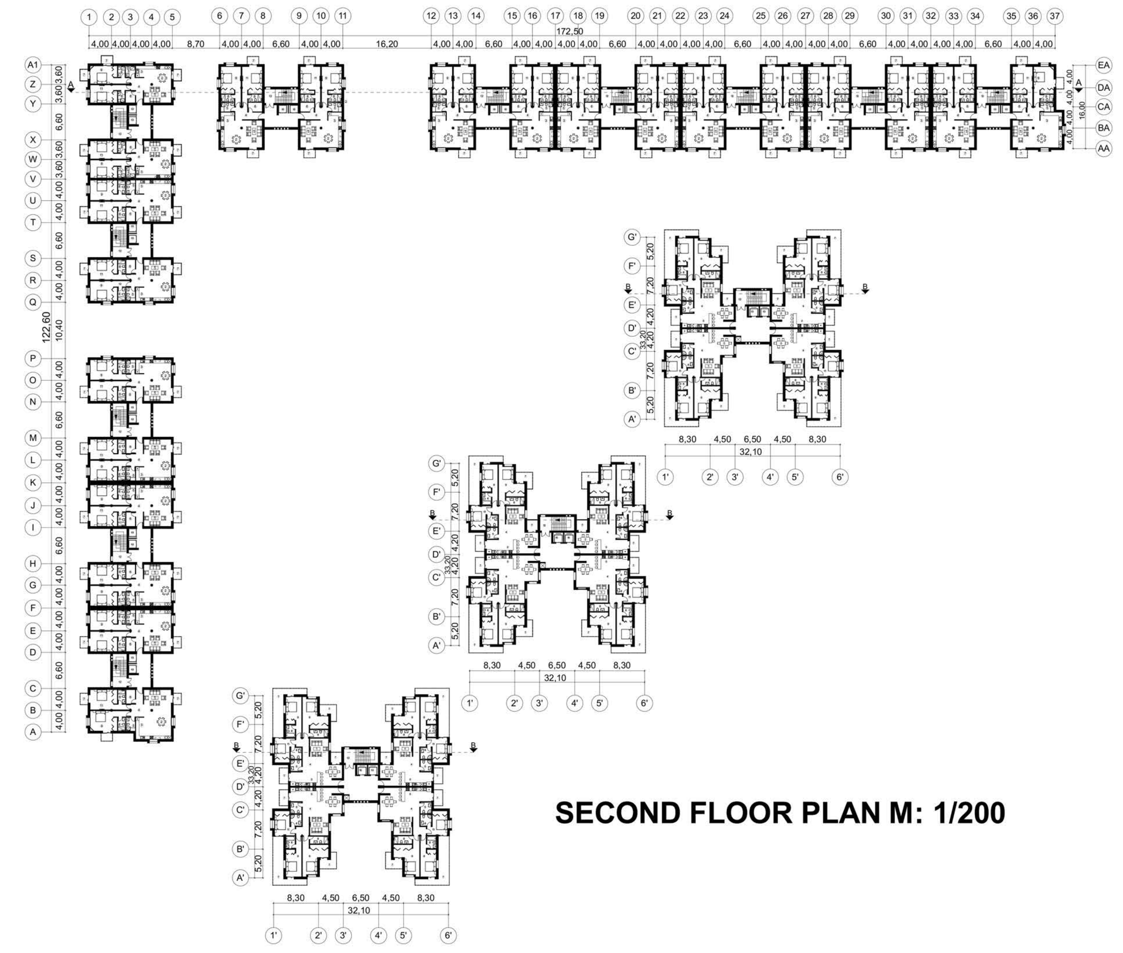

SECOND FLOOR PLAN M: 1/200

National university " YURI KONDRATYUK " educational and scientific institute of architecture, construction and kan management

DEPARTMENT OF ARCHITECTURE OF BUILDINGS AND DESIGN

TEMA:
RISIDENTIAL GROUP IN RABAT (KINGDOM MOROCCO)

A real project, vikonaniya zavdannya management ekonomichnykh zv'yazkiv rabat city

regional administration

Doslidzheno andi vivcheni vitchiznyanyi zarubizhny hislidzheni rozrabotki tourist routes
change your mind about the development of tourism in the region, ïï ïï historical and cultural decline, natural and recreational resources, the camp of the system of cultural-by-end and road transport service,
as well as the organization of tourism to the city

The program for the development of internal tourist routes in the region with obruntuvannya
Consume in mortgages for tourism, grounds and routes of tourist routes,
organizing the system of cultural, by-side and road transport service, which allows
number of routes from 67 to 81
roads, automobiles, motorcycles, bicycles, water (boats, chapels of ridges),
helicopters, dirigibles), as well as those of the first and foremost.
Viconano Program for the development of internal tourist routes.

Diploma-recipient:
Ikram Iktir

Supervisorof bachlor's
Liudmyla Shevchenko